FilmL.A., Inc.
6255 W Sunset Blvd, 12th Floor
Hollywood, CA 90028
t: (213)977-8600 - f: (213)977-8601
www.filmla.com

Summary Information

Permit No: F00156396 **Type of Permit:** FILMING **Release Date:** 09/23/2019

Production Company	COOLER WATER PRODUCTIONS LLC
Insured Company Name	COOLER WATER PRODUCTIONS LLC
Contact Phone No. 1	12346
Contact Phone No. 2	
Fax	10202 WEST WASHINGTON BLVD,
Address	MYRNA LOY BLDG #206 CULVER CITY, California 90232
Production Title	UNTITLED SHOWTIME LAKERS PROJECT
Type of Production	TV Drama

Producer	SCOTT STEPHENS
Director	ADAM MCKAY
1st AD	MATT REBENKOFF
Production Manager	DOUG ORNSTEIN
FilmL.A. Coordinator	Hans Groszkruger
Location Manager	GREGORY ALPERT
Primary Phone	Mobile - 818-535-5092
Secondary Phone	Office - 213-534-3504
Location Assistant	JESSICA AICHS
Primary Phone	Mobile - 213-804-6703
Secondary Phone	

Fees

Posting 900	$207.00
Posting 1800	$414.00
Notification Charge	$173.00
FILMLA NON-REFUNDABLE FILM APPLICATION FEE	$699.00
LA CITY LANE AND STREET CLOSURE FEE	$312.00
LA CITY DOT SIGN REMOVALS AND ENGINEERS	$348.00
LA CITY FIRE DEPARTMENT SPOT CHECK SURCHARGE	$85.00

Total Permit Fee $2,238.00

Number of Locations 1

NOT A PERMIT

FilmL.A., Inc.
6255 W Sunset Blvd, 12th Floor
Hollywood, CA 90028
t: (213)977-8600 - f: (213)977-8601
www.filmla.com

Summary Information

Location

Location 1 of 1

Permit Number F00156396
Production Company COOLER WATER PRODUCTIONS LLC
Insured Company COOLER WATER PRODUCTIONS LLC
Production Title UNTITLED SHOWTIME LAKERS PROJE...

Location Manager GREGORY ALPERT
Primary Phone Mobile - 818-535-5092
Secondary Phone Office - 213-534-3504

Location Address 1901 E 1st St., Los Angeles, CA 90033

Location Type Restaurant

Prep Dates 9/24/2019 - 9/24/2019 07:00 - 17:00 1 day

Film Dates 9/24/2019 - 9/24/2019 17:00 - 23:00 1 day

Strike Dates 9/25/2019 - 9/25/2019 07:00 - 17:00

Open or Closed to the Public Closed

Generic Conditions **THE CONSUMPTION OF ALCOHOLIC BEVERAGES AND THE USE OF DRUGS, INCLUDING MARIJUANA, ON LOCATION BY ANY CAST, CREW, OR INVITED GUESTS IS STRICTLY PROHIBITED.**
Community Survey Obtained
Equipment staging and vehicles may park on one side of the street only.
Must Maintain 5' Clearance on Sidewalks/Walkways
No cast or crew parking on area streets
Number of uniformed officers listed on the permit is a minimum requirement. Permittee remains responsible for deploying a sufficient number of uniformed officers to provide traffic and crowd control to ensure the safety of the film crew and the public.
Traffic control must be done in accordance w/MUTCD
Traffic Officers Required
Uniformed officers shall have a copy of the film permit in their possession and are required to confirm that all traffic control signage devices are in place.

Please see attached document 1st St btwn State St & 5 fwy overpass NS curb - Untitled Showtime Lakers Project.pdf

Equipment on Location

Type	Quantity
10 Ton Truck	1
Cast/Crew vehicles	12
Condors	1
Cranes	1
Generator	2
Portable restrooms	2
Scissor Lifts	1
Stakebed Trucks	6
Vans	6

Personnel on Location

Type	Quantity
Cast	2
Crew	75
Extras	20
Off-Duty/Retired LAPD Officer(s)	2
Spot Check	1

Filming Activities Drive ups & away; Equipment on property; Exterior Dialogue; Exterior establishing shots; Handheld equipment; Intermittent pedestrian control; Intermittent traffic control - 2 minute standard (except 0700-0900 hrs & 1500-1900 hrs); Wetdown; SIDEWALK CLOSURE (N/S OF E. 1ST. ST.); CAR PARKED ON SIDEWALK IN FRONT OF THE LOCATION FOR PICTURE; ACTORS SMOKING IN SCENE; CANDLES; ATMOSPHERIC SMOKE; PERIOD BG CARS DRIVING IN STREET FOR PICTURE; RELOCATE BUS STOP METRO #30; RESTAURANT'S KITCHEN PREPARING FOR FOR PICTURE;

Special Effects:

Type	No. Times Per Day	No. Takes Per Take

NOT A PERMIT

FilmL.A., Inc.
6255 W Sunset Blvd, 12th Floor
Hollywood, CA 90028
t: (213)977-8600 - f: (213)977-8601
www.filmla.com

Summary Information

Location

Permit Number F00156396
Production Company COOLER WATER PRODUCTIONS LLC
Insured Company COOLER WATER PRODUCTIONS LLC
Production Title UNTITLED SHOWTIME LAKERS PROJE...

Location Manager GREGORY ALPERT
Primary Phone Mobile - 818-535-5092
Secondary Phone Office - 213-534-3504

Smoke effects	1	1
ACTORS SMOKING FOR PICTURE	1	1
CANDLES	1	1

Jurisdiction **Political:** Los Angeles City - Council District 14 **Police:** Los Angeles Police Department **Fire:** Los Angeles City

Thomas Guide **Page:** 635 **Grid:** A4

Approvals

FILML.A. CLOSURES	Michael Gonzalez
LOS ANGELES CITY DEPARTMENT OF PUBLIC WORKS	Ana Lima
LOS ANGELES CITY POLICE DEPARTMENT	Richard Priest
LOS ANGELES CITY DEPARTMENT OF TRANSPORTATION - SIGN & METER REMOVAL	Karina Chaki

Coordinator Note FILM SHOOT DATE: TUESDAY 9/24 (2PM - 11PM) LOCATION: NORTH WEST OF STATE ST AND E 1ST ST - REMOVE 1 BIKE LANE SIGN ON TRAFFIC SIGNAL POLE BY 2PM ON TUESDAY 9/24 - REINSTALL ON WEDNESDAY 9/25 Jessica Aichs 213-804-6703 mobile

Parking

Base Camp Location Type : Other Location	1201 W 5TH ST, LOS ANGELES, CA 90017
Crew Parking Location Type : Other Location	1201 W 5TH ST, LOS ANGELES, CA 90017

Posting "No Parking" signs
- N/S E. 1ST ST. (FROM 5 FRY WEST TO N. STATE ST.)
- S/S E. 1ST. ST. (FROM N. STATE ST. EAST 250')
- W/S OF N. 1ST ST. (FROM E. 1ST ST. SOUTH 100')
- S/S OF E. 1ST ST. (FROM N. STATE ST. WEST 200')
- N/S E. 1ST ST. (FROOMN. STATE ST. WEST TO BAILEY ST.)

Approximate Footage 1501 - 1800 **Log Number** 255813

Date(s) 9/24/2019 to 9/24/2019 **Time(s)** 00:00 to 00:00

Posting "No Parking" signs N/S OF E. 1ST. ST (FROM N. STATE STREET EAST TO THE 10 FWY. OVERPASS)

Approximate Footage 601 - 900 **Log Number** 255993

Date(s) 9/25/2019 to 9/25/2019 **Time(s)** 07:00 to 15:00

Lane / Full Closure - N/S CURB LANE E. 1ST. ST. (FROM THE 10 FWY OVERPASS WEST TO N. STATE ST.) ON 9/24 & 9/25

Approximate Footage 301 - 600

Date(s) 9/24/2019 to 9/25/2019 **Time(s)** 00:00 to 00:00

NOT A PERMIT

Permit #F001563960

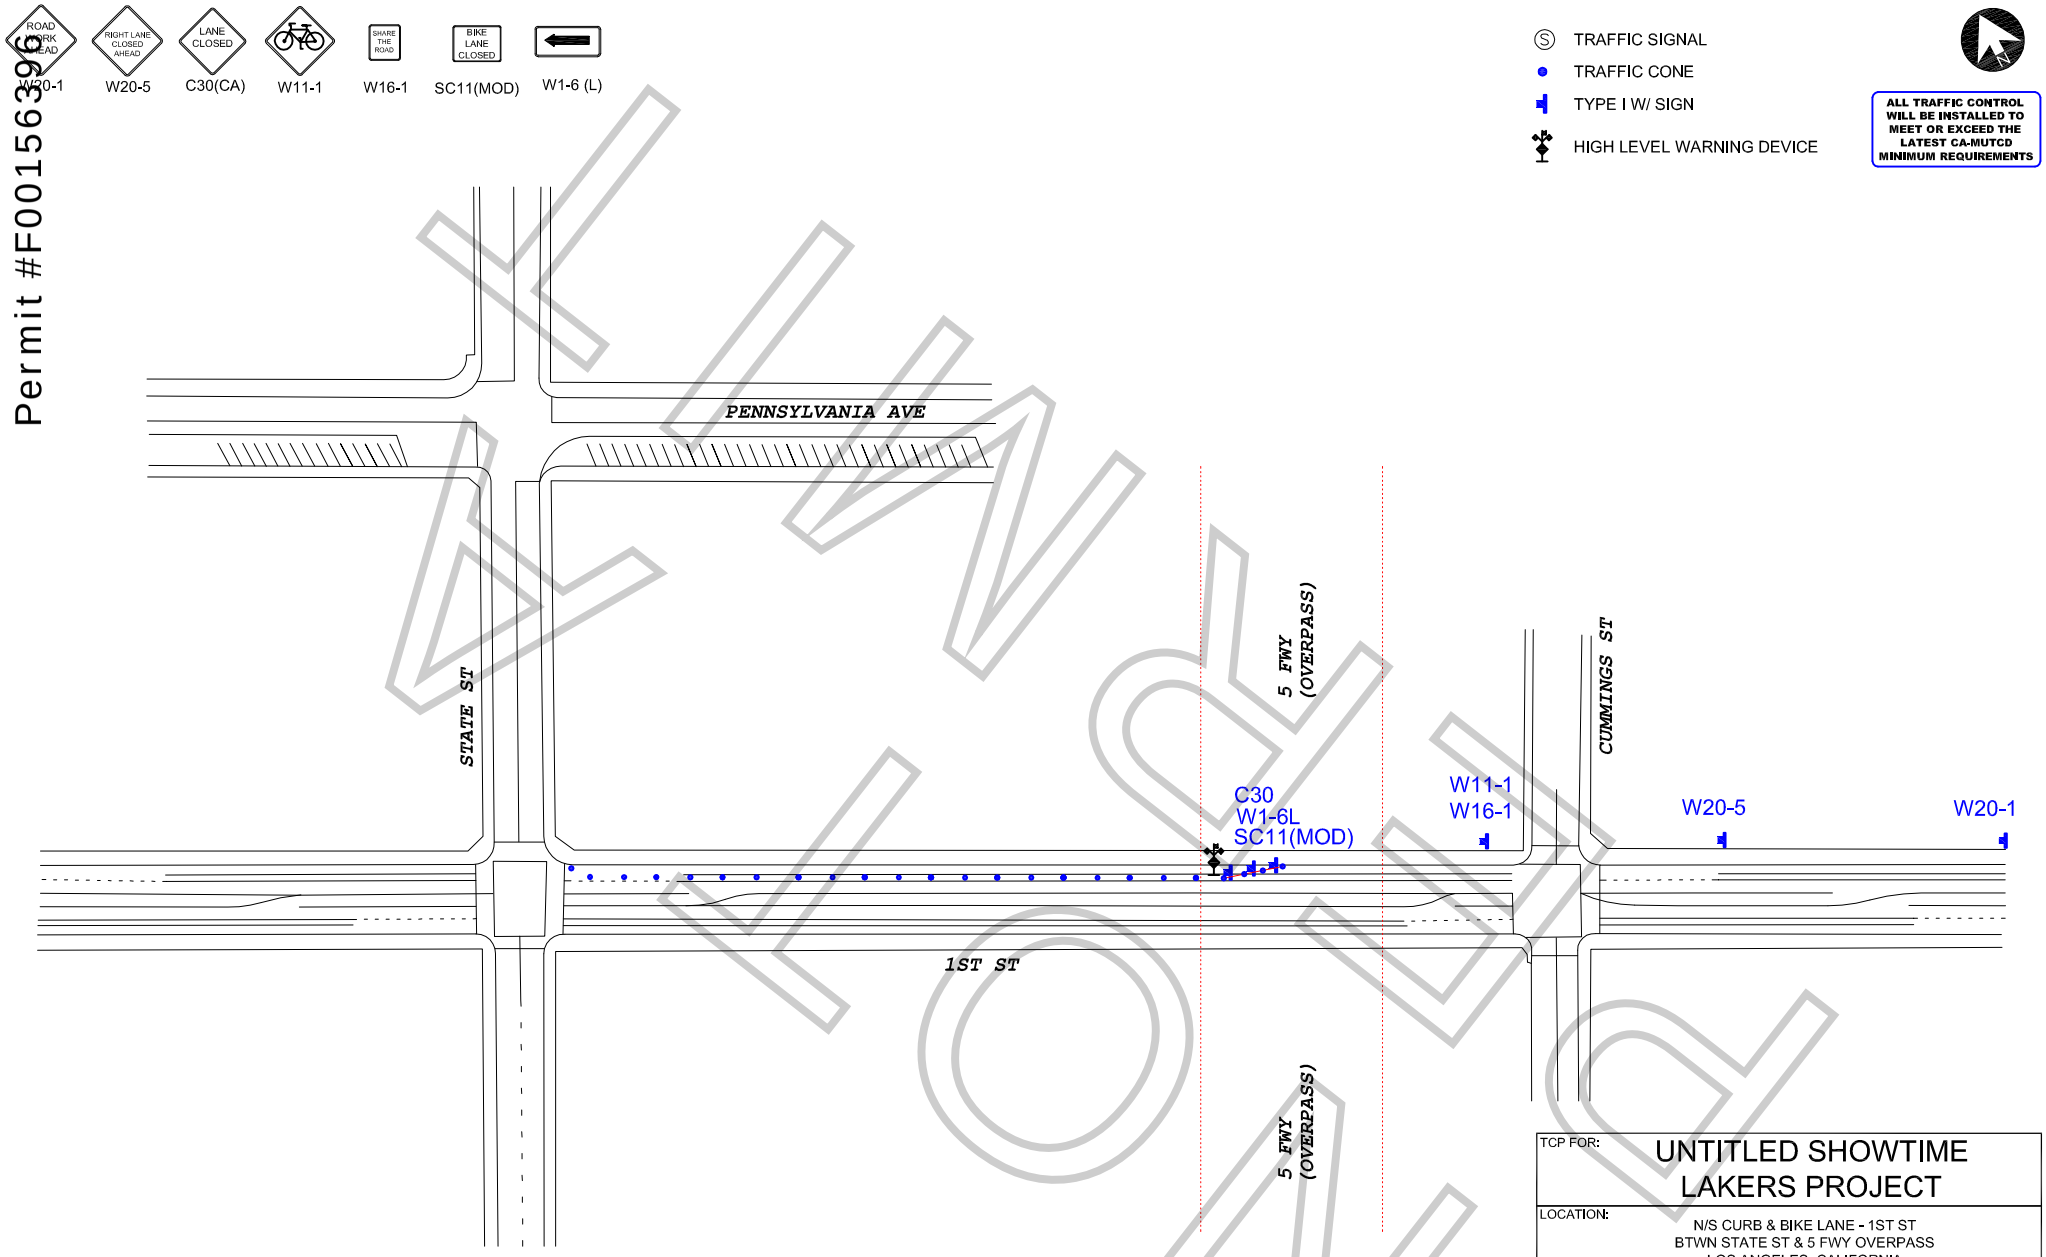

WORK ZONE TRAFFIC CONTROL PLAN
GENERAL NOTES

1. DATE/TIME: 9-24-19 FROM 00:01 HOURS TO 9-25-19 23:59 HOURS.

2. ALL SIGNING, STRIPING, AND TRAFFIC CONTROL DEVICES SHALL CONFORM TO THE (CURRENT) STATE OF CALIFORNIA DEPARTMENT OF TRANSPORTATION (CALTRANS) STANDARD PLANS AND STANDARD SPECIFICATIONS, CALIFORNIA MUTCD, AND ANY ADDENDUMS THERETO, AND AS SHOWN ON THESE PLANS, SYMBOLS AND ABBREVIATIONS USED ARE SHOWN ON CALTRANS STANDARD PLANS.
3. THERE WILL BE NO INTERFERENCE WITH TRAFFIC SIGNALS OR CROSSWALKS.
4. CONES WILL BE 28" MINIMUM HEIGHT AND HAVE REFLECTORIZED SLEEVES FOR NIGHT WORK.
5. POLICE WILL DIRECT TRAFFIC IF NECESSARY.

TCP FOR: UNTITLED SHOWTIME LAKERS PROJECT

LOCATION: N/S CURB & BIKE LANE - 1ST ST
BTWN STATE ST & 5 FWY OVERPASS
LOS ANGELES, CALIFORNIA

CONTACT: JESSICA ALCHS
PH# 213-804-6703

JCL TRAFFIC SERVICES
(213) 622-9775
C31-CA Lic # 805357

DATE	REVISIONS	DRAFTER: MARIO MENJIVAR
		SCALE: N.T.S.
		FILM LA: HG

KLINK TRAFFIC CONTROL